EXECUTIVE
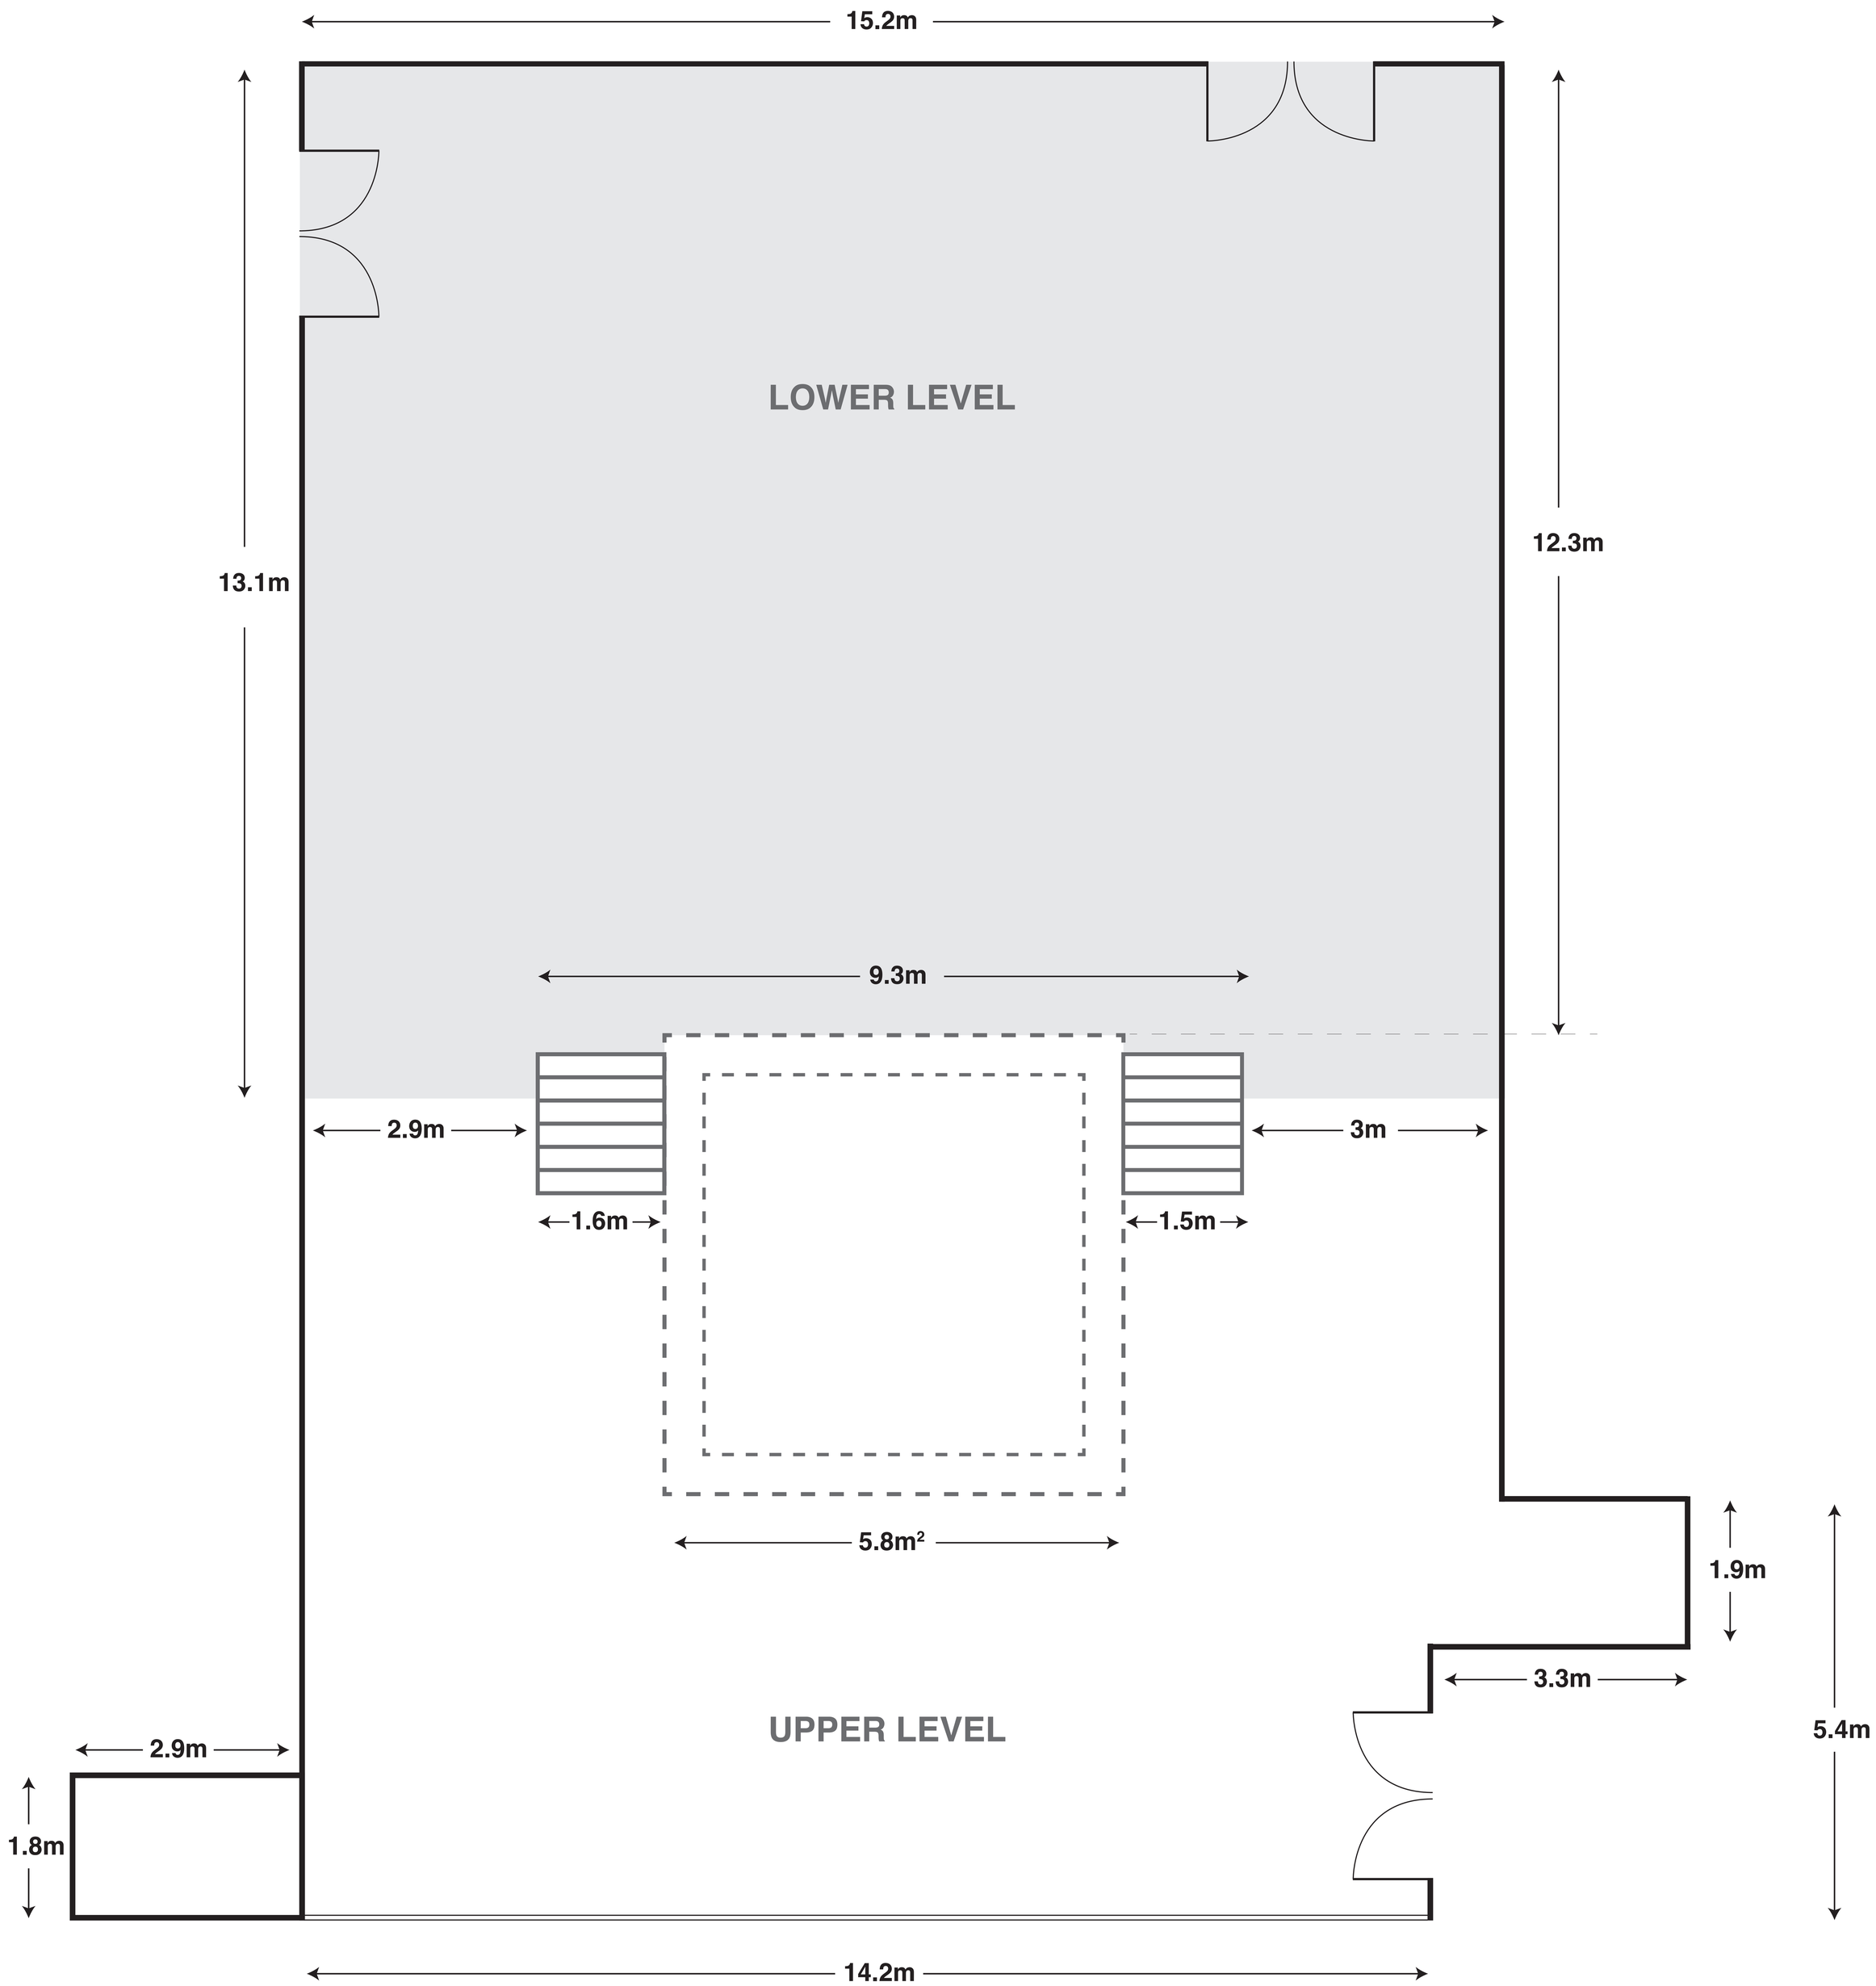
HEIGHT: 3.97m (Lower) 2.68m (Upper)
AREA: 331.35m²
SCALE: 1:100