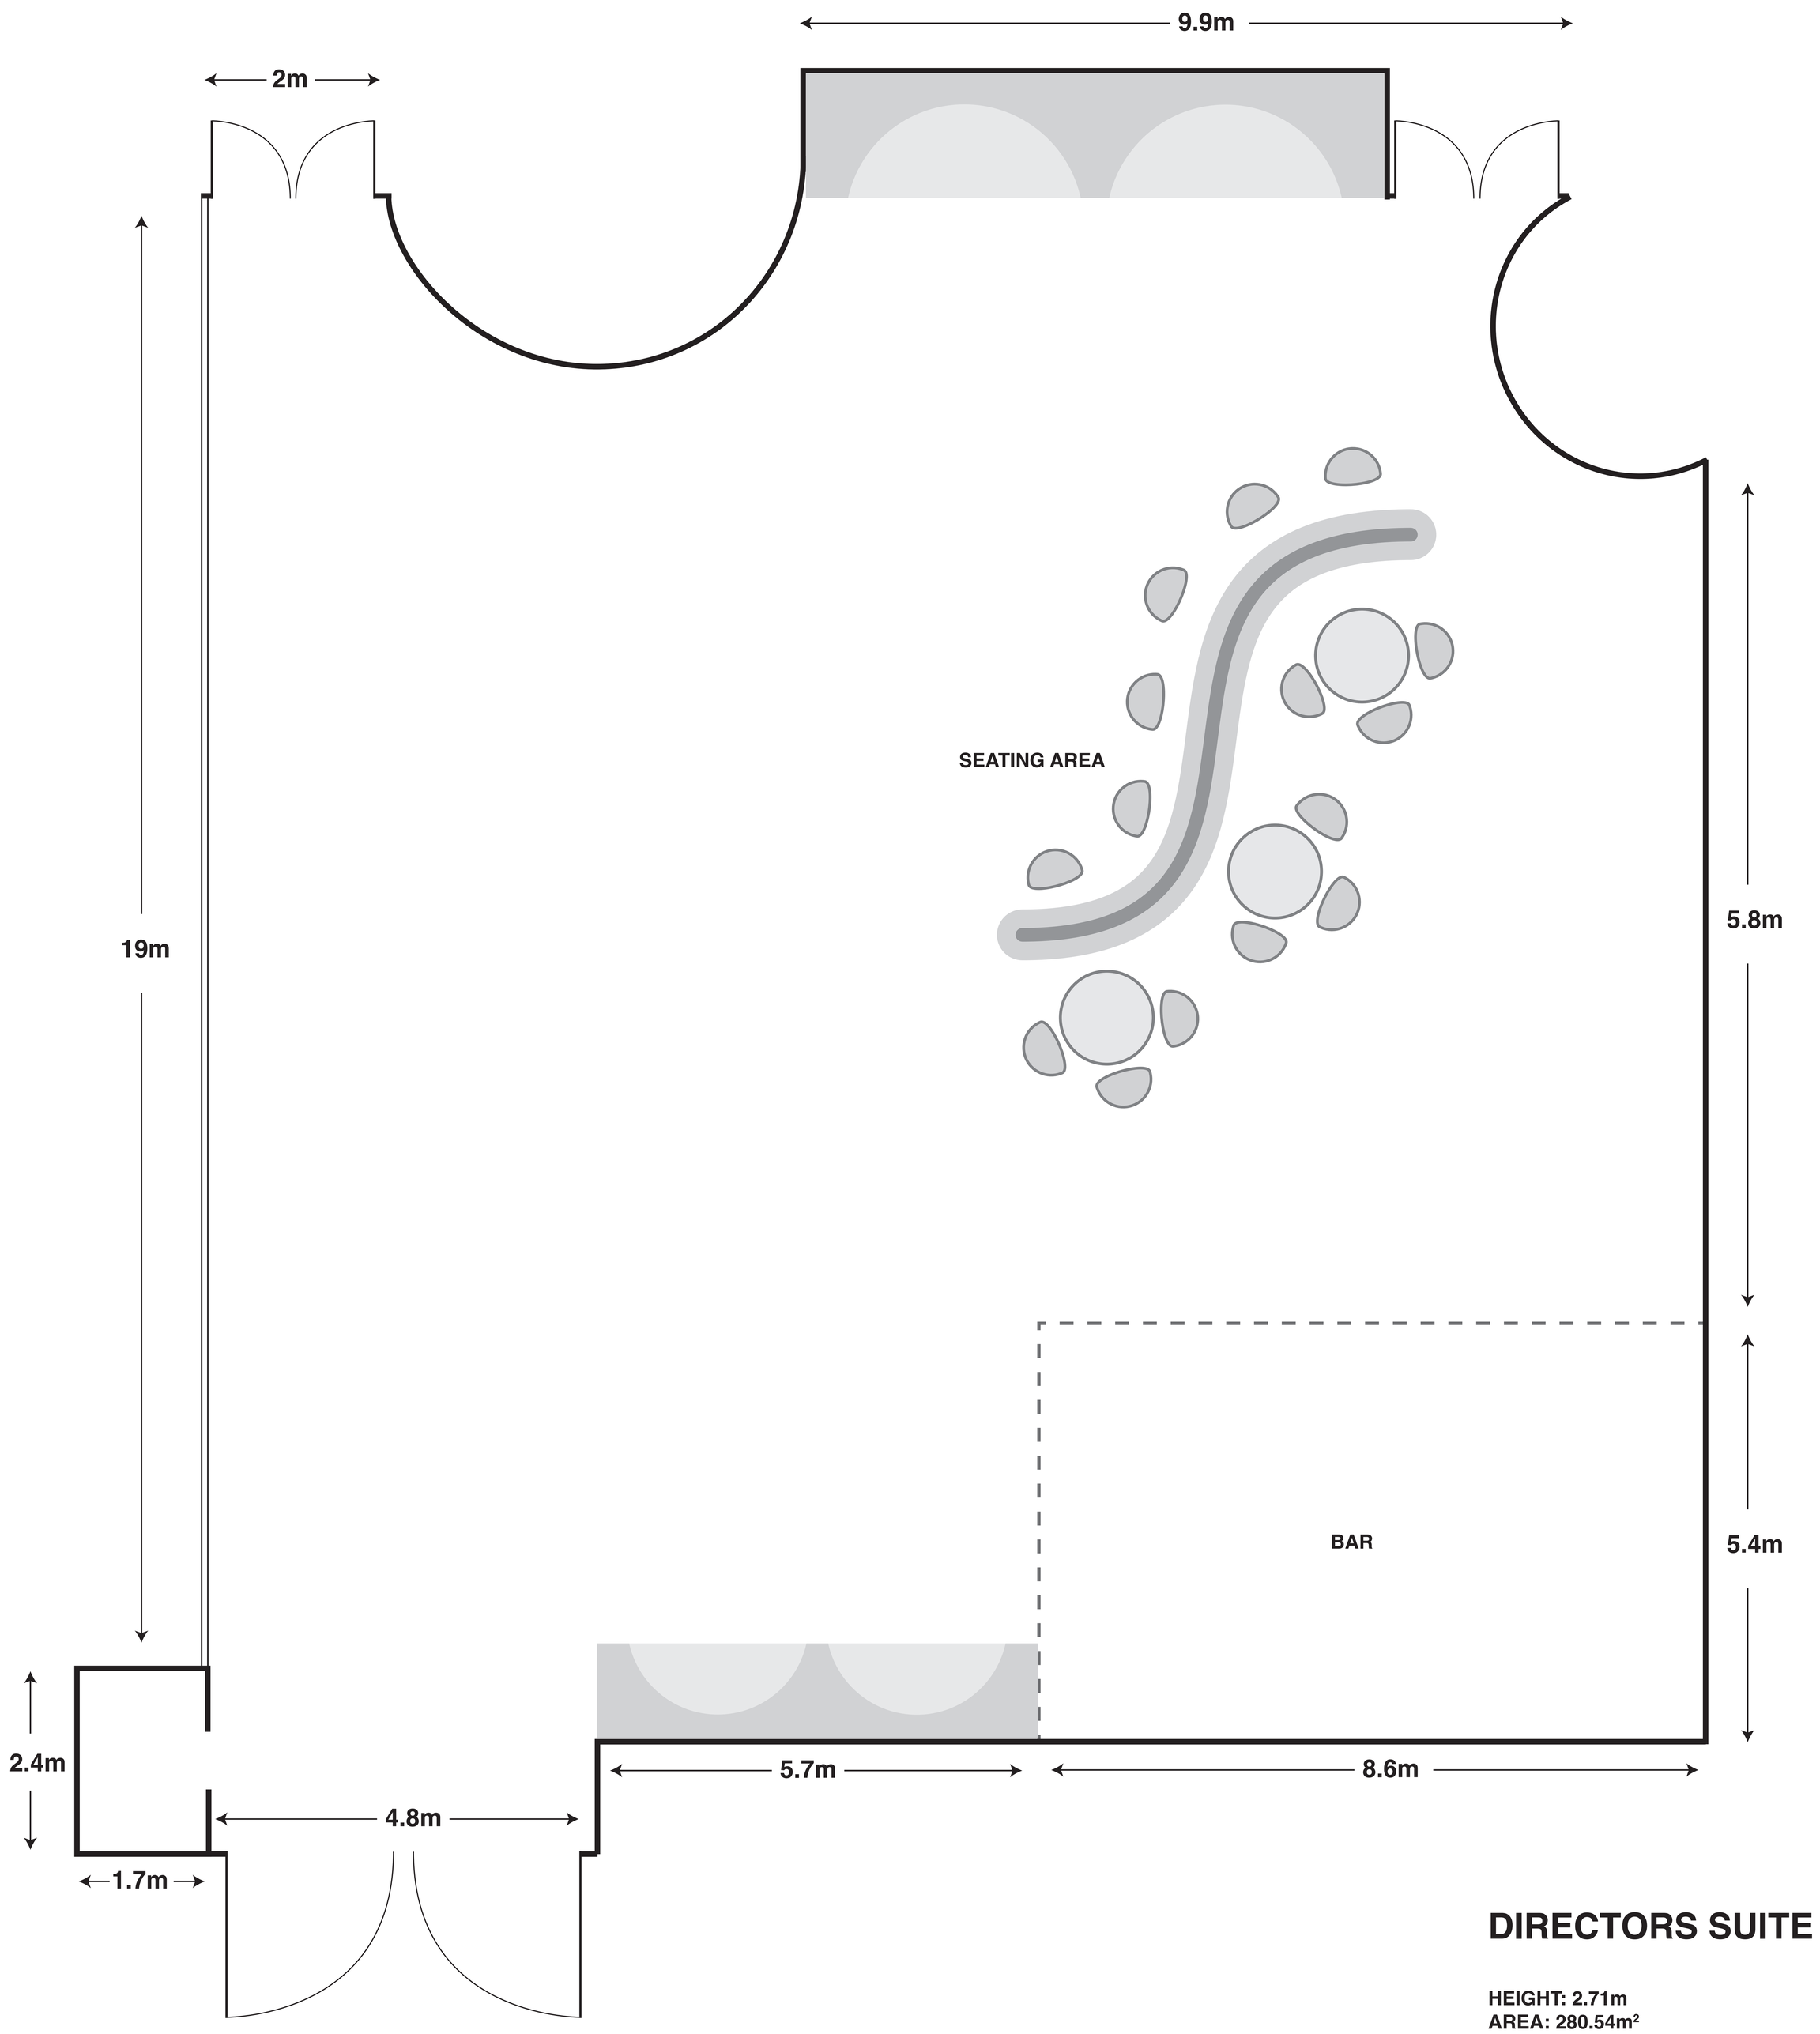

DIRECTORS SUITE

HEIGHT: 2.71m
AREA: 280.54m²
SCALE: 1:100